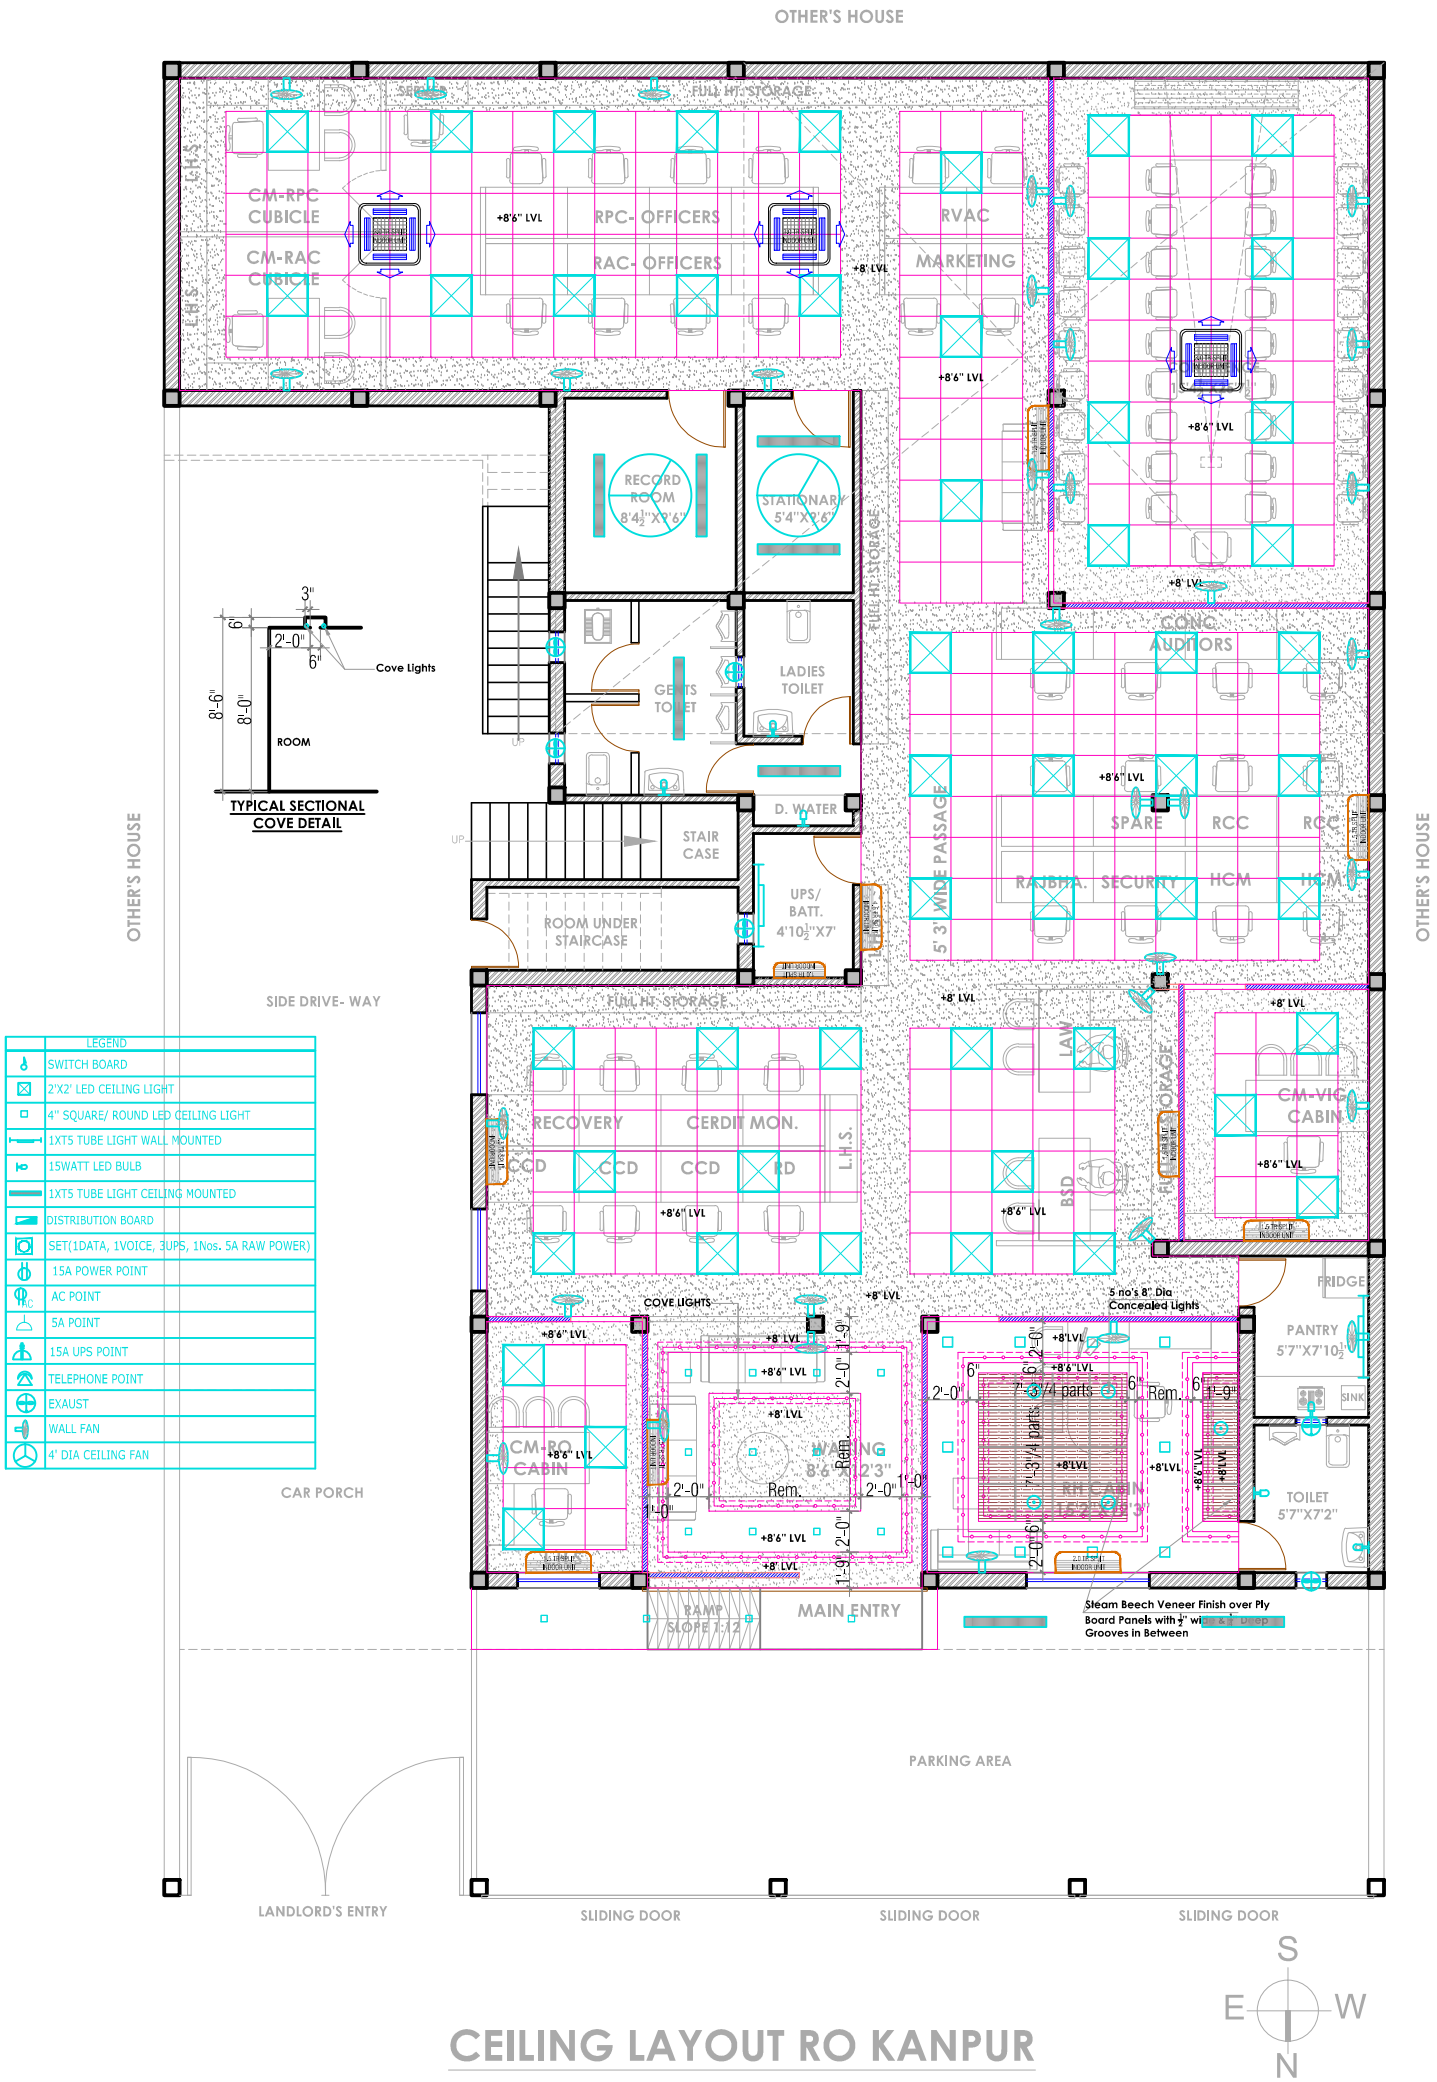

CEILING LAYOUT RO KANPUR