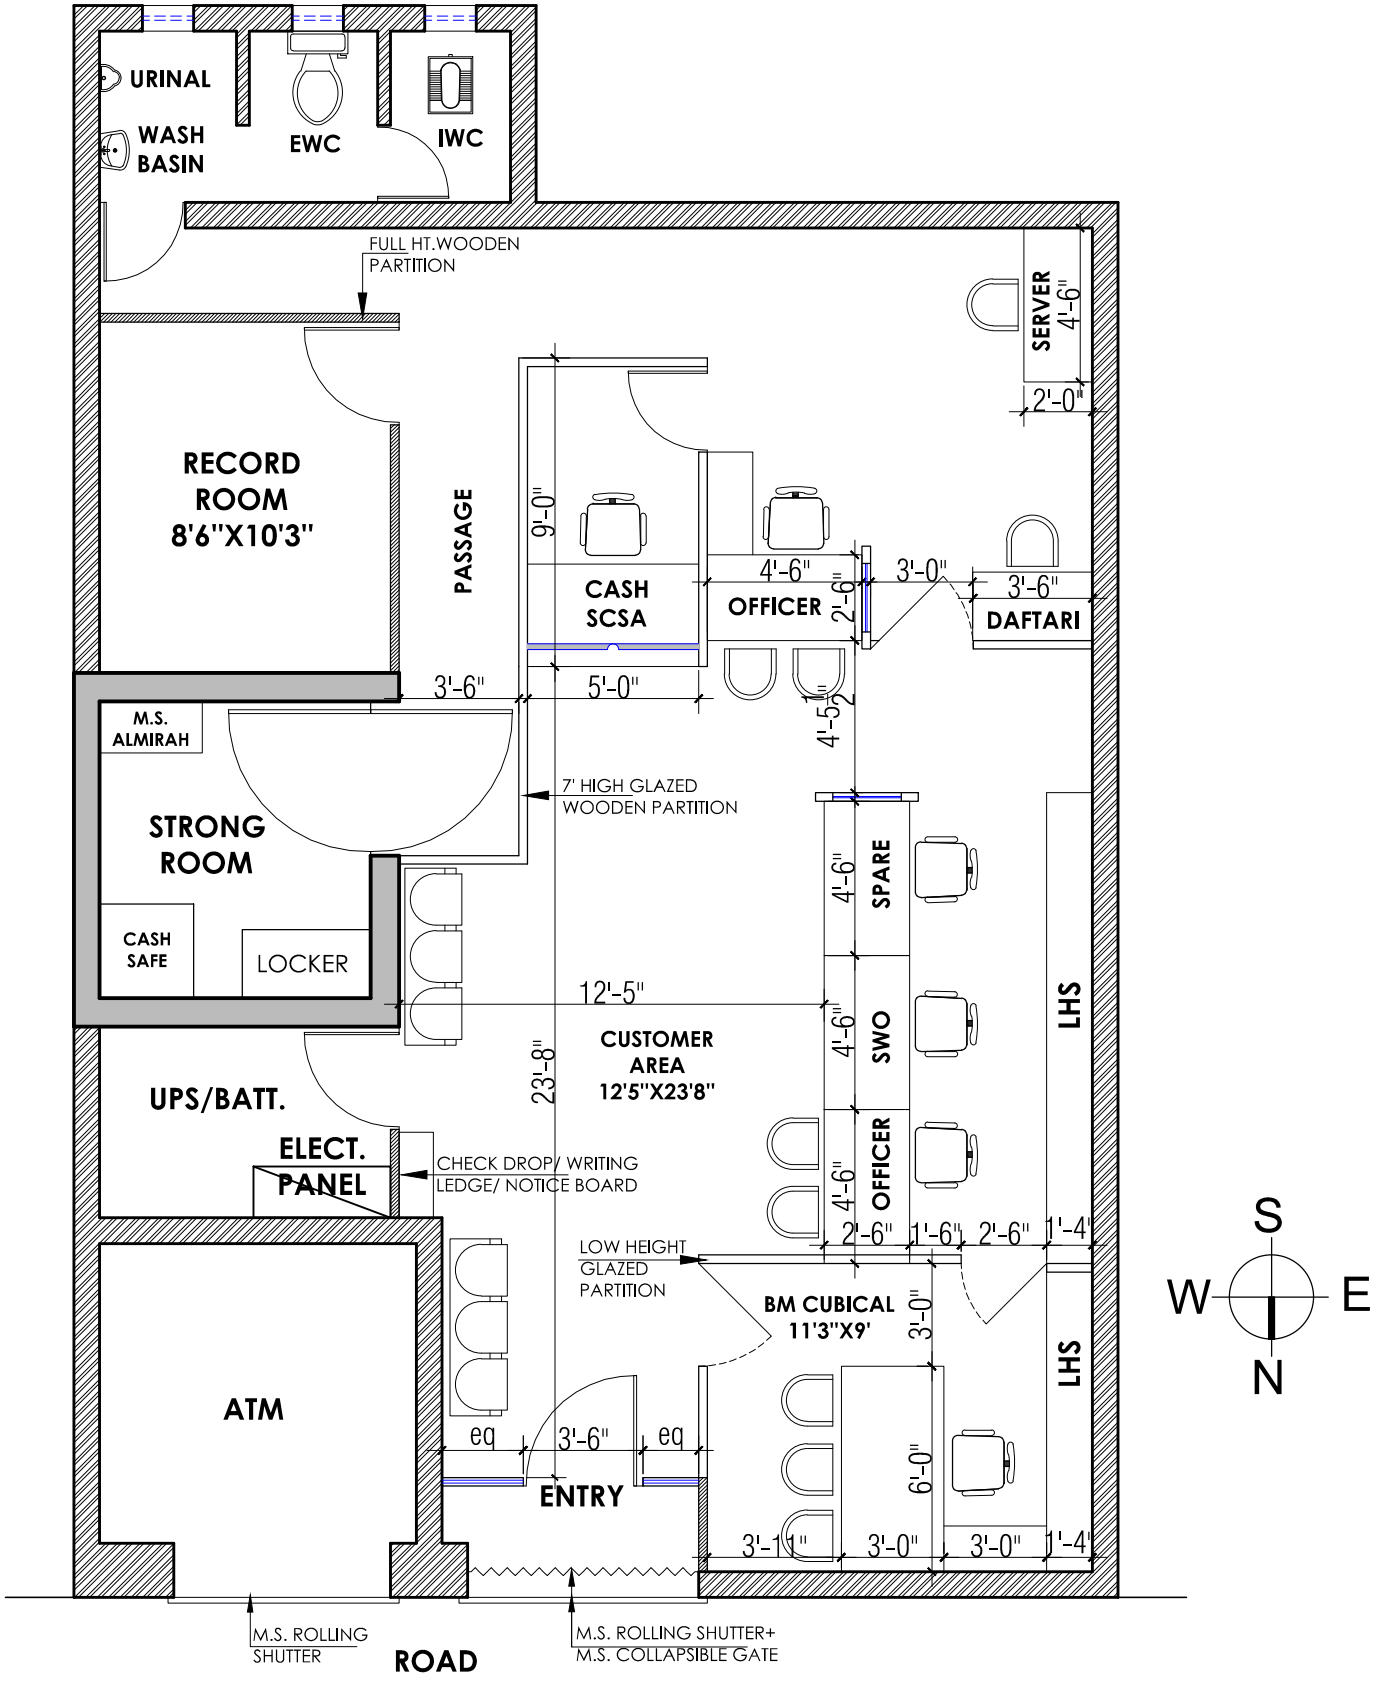

FURNITURE LAYOUT PLAN OF BO SUGAR MILL