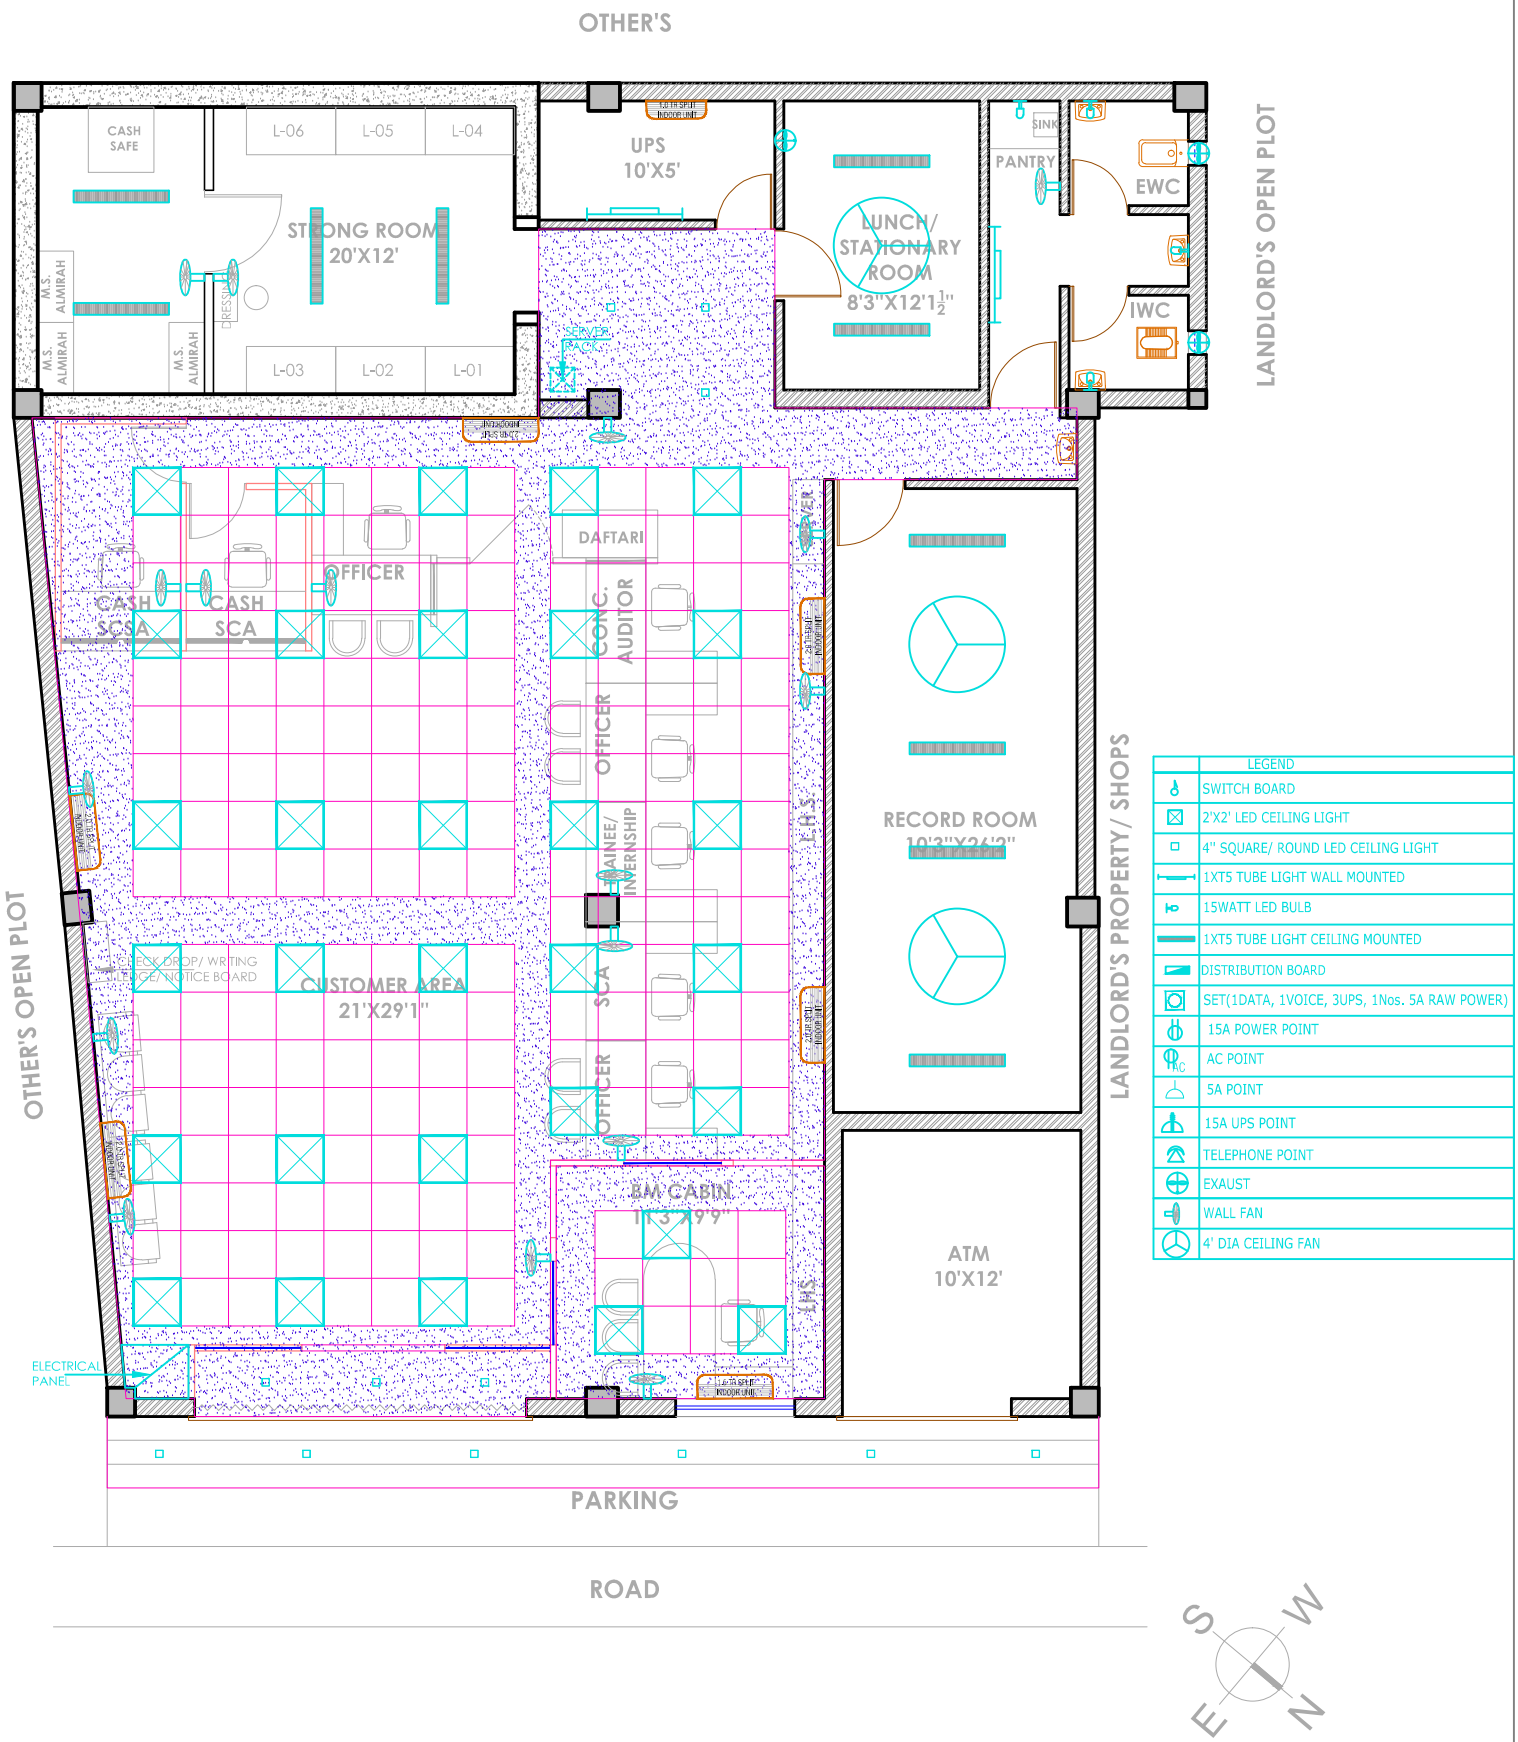

CEILING LAYOUT PLAN FOR BO KHURJA